
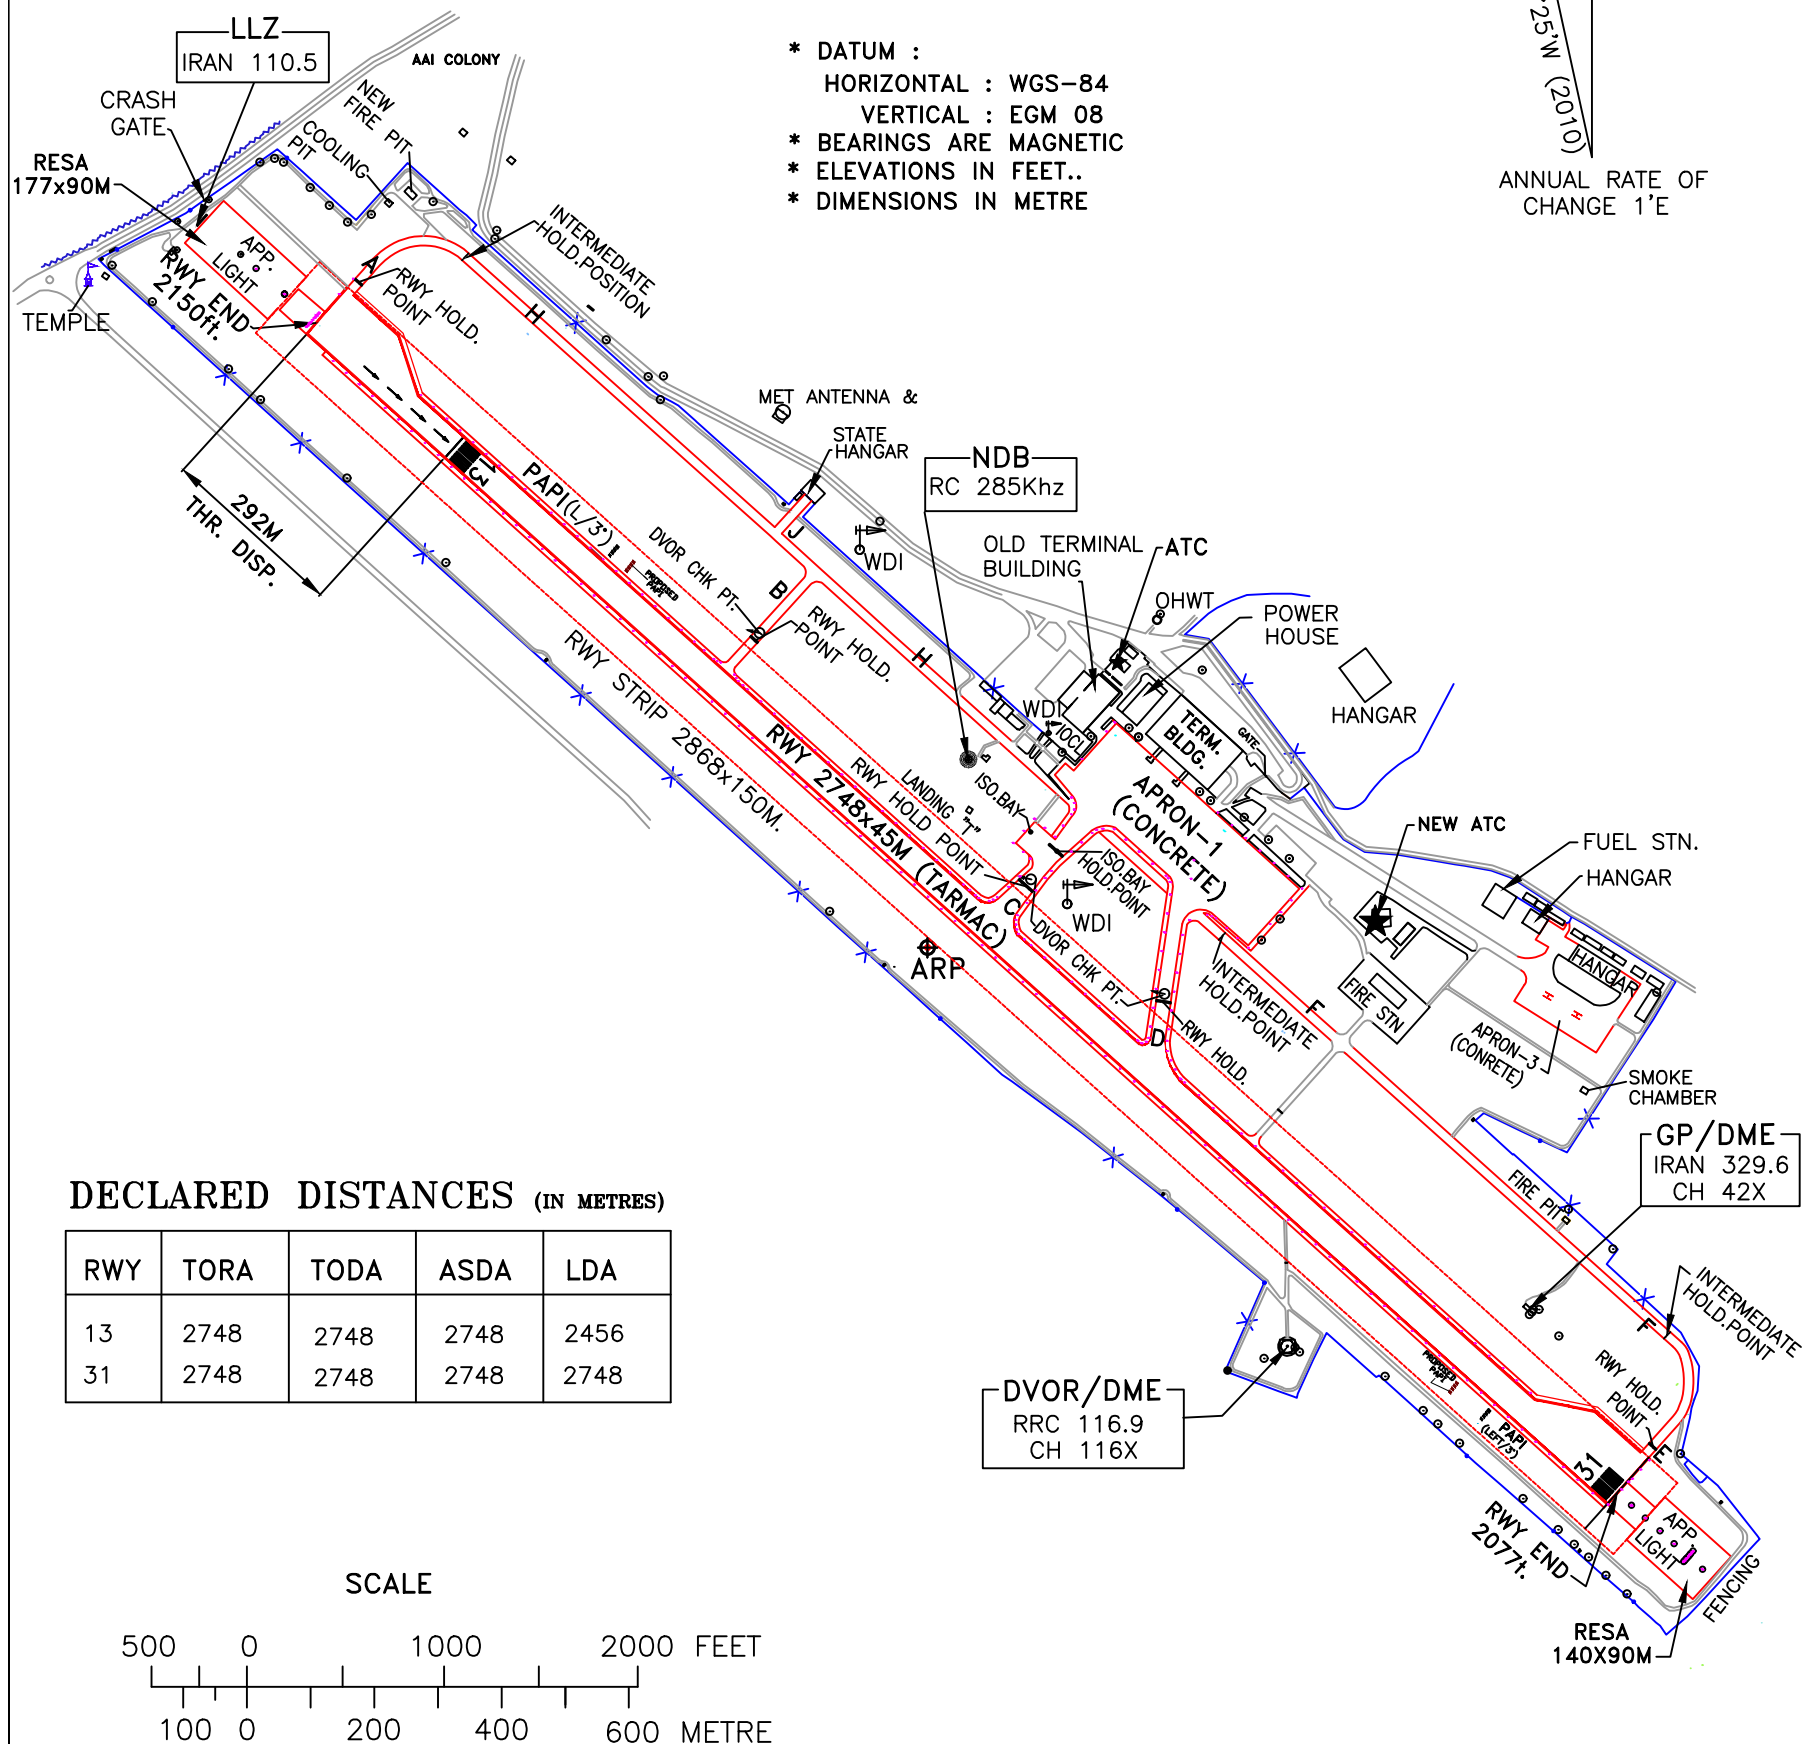



BIRSA MUNDA AIRPORT

TWR	118.05
BACKUP	124.3

RWY	DIRECTION	THR CO-ORDINATES	THR ELEV.	BEARING STRENGTH
13	132°	23°19'16.46"N 085°18'49.75"E	2143ft.	64/F/C/W/T
31	312°	23°18'23.77"N 085°19'54.72"E	2077ft.	

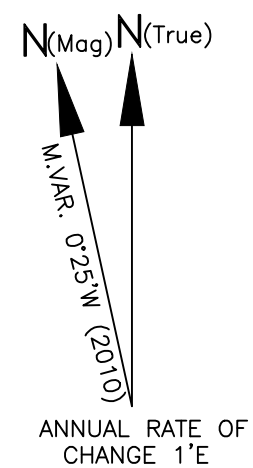

MARKING AIDS RUNWAY 13/31

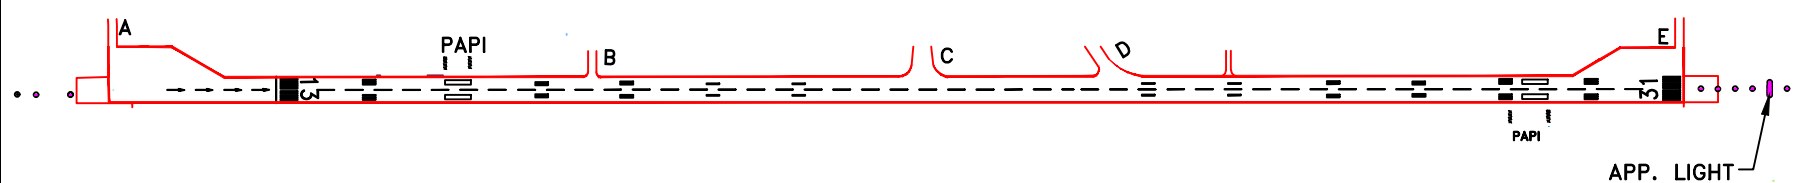

NOTE: AERONAUTICAL GROUND LIGHTS ARE NOT SHOWN IN THIS CHART

DRG. No.-AAI/38-AC/2022
(UPDATED AS ON 17.06.2026)