



ELEVATIONS IN FEET AND EGM-08
ALL OTHER DIMENSIONS IN METRES

AERODROME OBSTACLE CHART

TYPE-A (OPERATING LIMITATIONS)

INDIA / VIJAYAWADA
VIJAYAWADA AIRPORT / RWY 08

MAGNETIC VARIATION 1°W (2010)

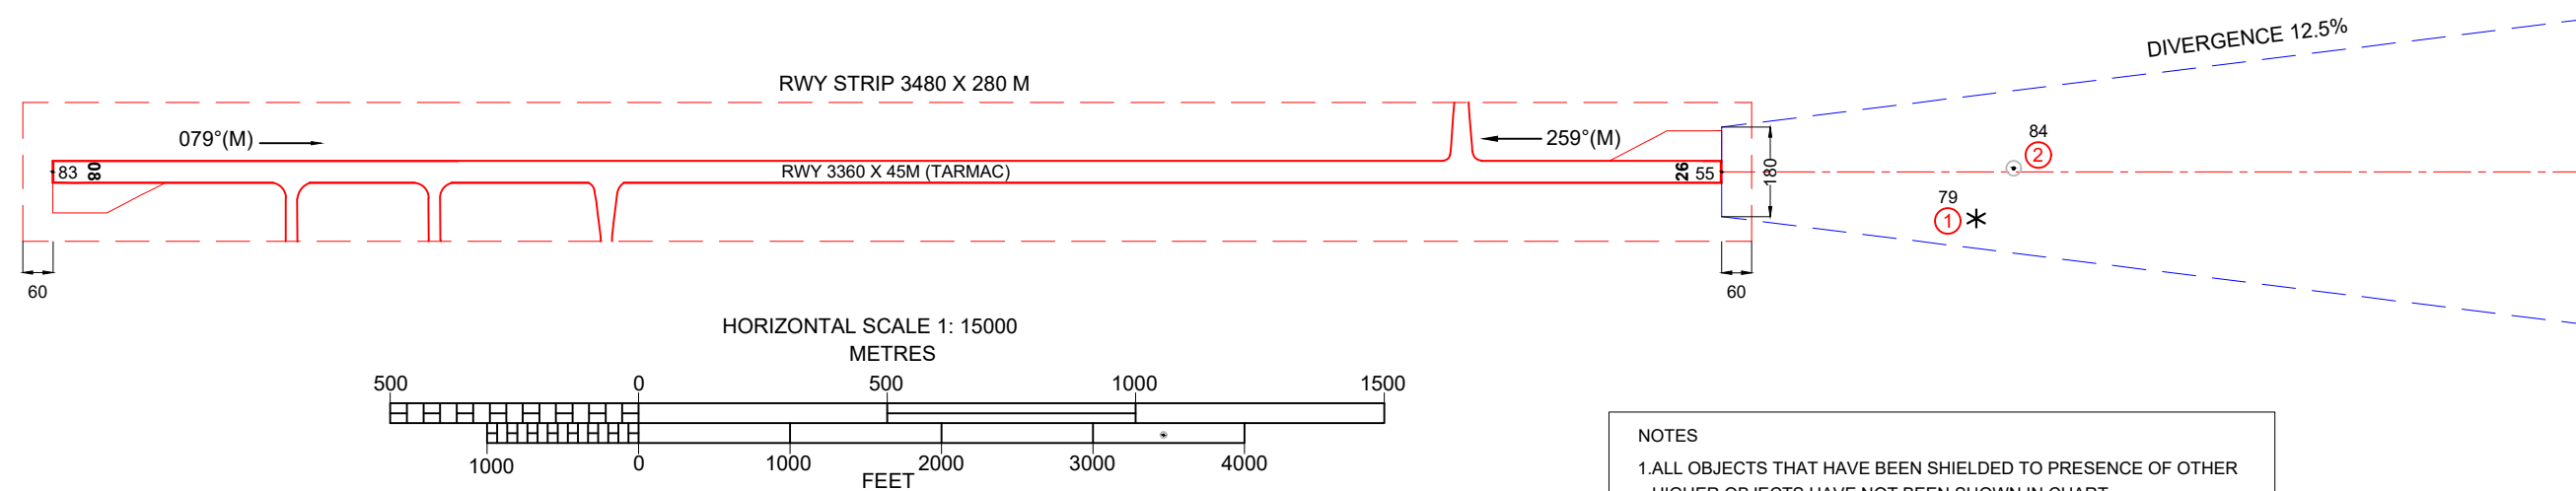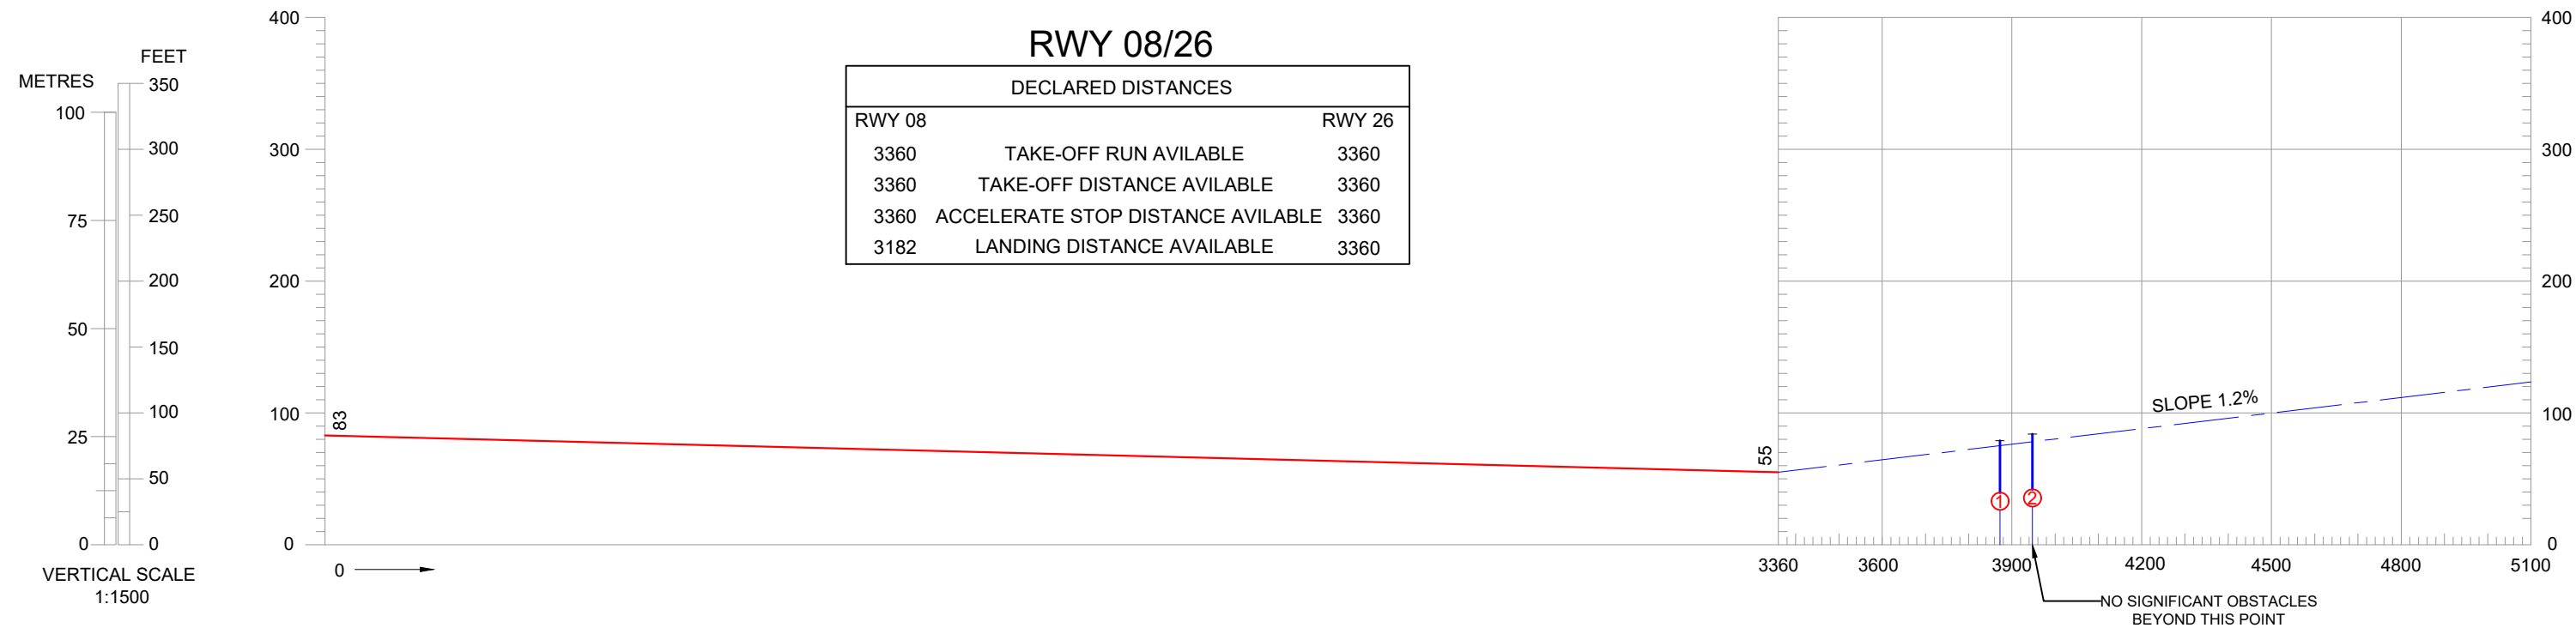

LEGEND		
	PLAN	PROFILE
IDENTIFICATION NO.	①	
TREE OR SHRUB	*	
MAST POLE ETC...	⦿	

ORDER OF ACCURACY	
HORIZONTAL	3.0 M.
VERTICAL	1 FT.

OBSTACLE TABLE - APP 26			
SR.NO	UUID	OBJECT	ELEV.FT
1	VOBZ_6046	GROUP OF TREES	79
2	VOBZ_7073	ELECTRIC POLE	84

- NOTES
1. ALL OBJECTS THAT HAVE BEEN SHIELDED TO PRESENCE OF OTHER HIGHER OBJECTS HAVE NOT BEEN SHOWN IN CHART.
2. DATUM-ALL ELEVATIONS ARE AMSL.
3. PERIPHERY ROAD WITHOUT TRAFFIC IS NOT OBSTACLE.
4. CONSULT NOTAM FOR LATEST INFORMATION.
5. RWY DIRECTIONS ROUNDED TO NEAREST DEGREE (MAGNETIC)
(IN DEGREE MINUTE: RWY 04/22 = 078°45'/258°45')
6. MAGNETIC VARIATION ROUNDED NEAREST DEGREE 1°15'W,
ANNUAL RATE OF CHANGE 1'E (2010)
7. ALL OBSTACLES SHOWN IN THIS CHART ARE BASED ON
AERONAUTICAL OBSTACLE SURVEY SEP. 2023.
8. CHART PREPARED BASED ON DGCA CAR SECTION 9 AS & ATM SERIES
'G' PART-I.

[illegible]

AERONAUTICAL INFORMATION UPTO - JUNE, 2024

COMPILED BY : AIRPORTS AUTHORITY OF INDIA

DRG. No. : AAI/49-OBS/2024