AIRCRAFT PARKING/
DOCKING CHART
APRON –3

APRON ELEV 176ft

TWR
119.6/118.1

AHMEDABAD, INDIA

SARDAR VALLABH BHAI PATEL
INTL.AIRPORT

* DATUM : WGS–84
* DIMENSIONS IN METRES
* ELEVATIONS IN FEET & EGM 08.

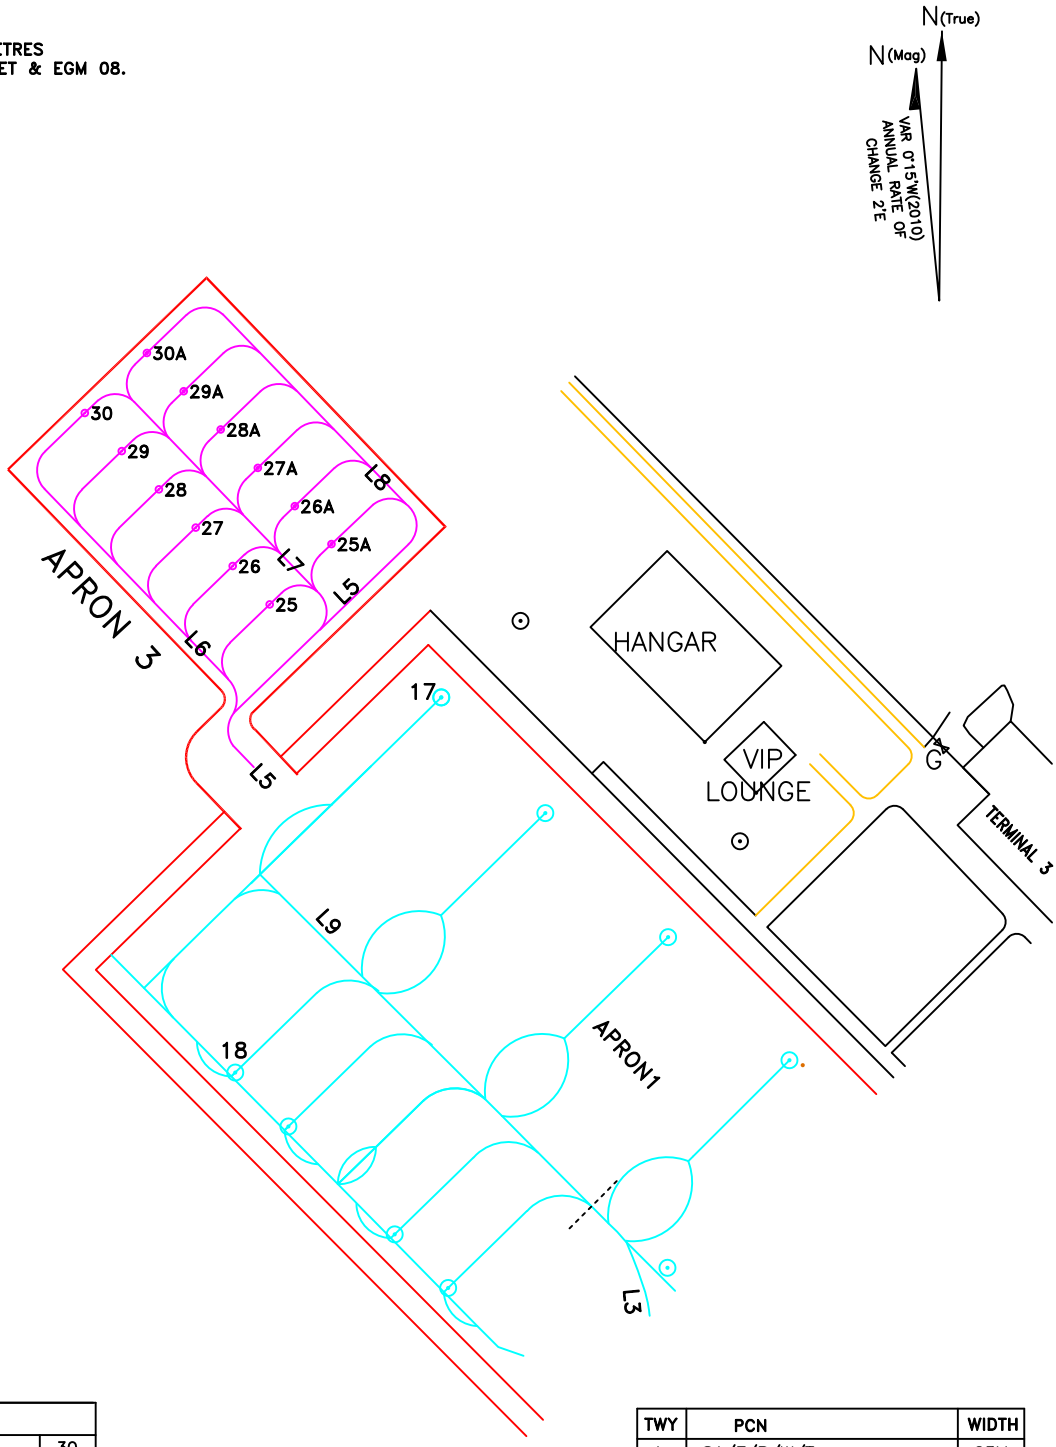

LEGEND	
AIRCRAFT STAND	30
RWY HOLDING POSITION	
INTERMEDIATE HOLDING	- - -
VOR CHECK POINT	

STAND NO.	CO-ORDINATES FOR AIRCRAFT STAND		SUITABLITY	PCN	ELEV.	STATUS
25	23°04'28.45"N	072°36'54.73"E	CODE A & B, WING SPAN UPTO 20M AND LENGTH UPTO 21M	45/R/B/W/T	175	POWER IN/POWER OUT
25A	23°04'29.31"N	072°36'55.68"E		45/R/B/W/T	175	POWER IN/POWER OUT
26	23°04'28.98"N	072°36'54.16"E		45/R/B/W/T	175	POWER IN/POWER OUT
26A	23°04'29.85"N	072°36'55.11"E		45/R/B/W/T	176	POWER IN/POWER OUT
27	23°04'29.52"N	072°36'53.59"E		45/R/B/W/T	176	POWER IN/POWER OUT
27A	23°04' 30.38" N	072°36'54.55"E		45/R/B/W/T	176	POWER IN/POWER OUT
28	23°04'30.05"N	072°36'53.03"E		45/R/B/W/T	175	POWER IN/POWER OUT
28A	23°04'30.91"N	072°36'53.98" E		45/R/B/W/T	176	POWER IN/POWER OUT
29	23°04'30.58"N	072°36'52.46"E		45/R/B/W/T	175	POWER IN/POWER OUT
29A	23°04'31.45"N	072°36'53.41"E		45/R/B/W/T	175	POWER IN/POWER OUT
30	23°04'31.12"N	072°36'51.89"E		45/R/B/W/T	175	POWER IN/POWER OUT
30A	23°04'31.98"N	072°36'52.85"E		45/R/B/W/T	175	POWER IN/POWER OUT

TWY	PCN	WIDTH
A	81/F/B/W/T	23M
B	58/R/B/W/T & 108/F/B/W/T	23M
C	77/R/B/W/T	23M
D	90/F/B/W/T	23M
P	84/R/B/W/T (Btn D & B) & 90/F/B/W/T (Btn B & A)	23M
L1	64/R/B/W/T	23M
L5	37/R/B/W/T	11M
G	65/R/B/W/T	23M
H	65/R/B/W/T	23M

NOTE: –
1. AERONAUTICAL GROUND LIGHTS ARE NOT SHOWN IN THIS CHART

DATE OF AERONAUTICAL INFORMATION
APRIL 2021

(Updated as on 07–05–2021)