

AIRCRAFT PARKING /
DOCKING CHART
APRON-1

APRON ELEV 180 ft.

TWR 119.60
TWR 118.10 (Stand By)


SMC 121.675
ATIS 126.80

AHMEDABAD/ INDIA
SARDAR VALLABHBHAI PATEL
INTERNATIONAL AIRPORT

- DATUM : WGS-84
 - DIMENSIONS IN METER
 - ELEVATIONS IN FEET
 - BEARINGS ARE MAGNETIC
 - ALL ELEVATIONS ARE W.R.T EGM 2008
- SCALE

0200400 Feet

04080120 Meter

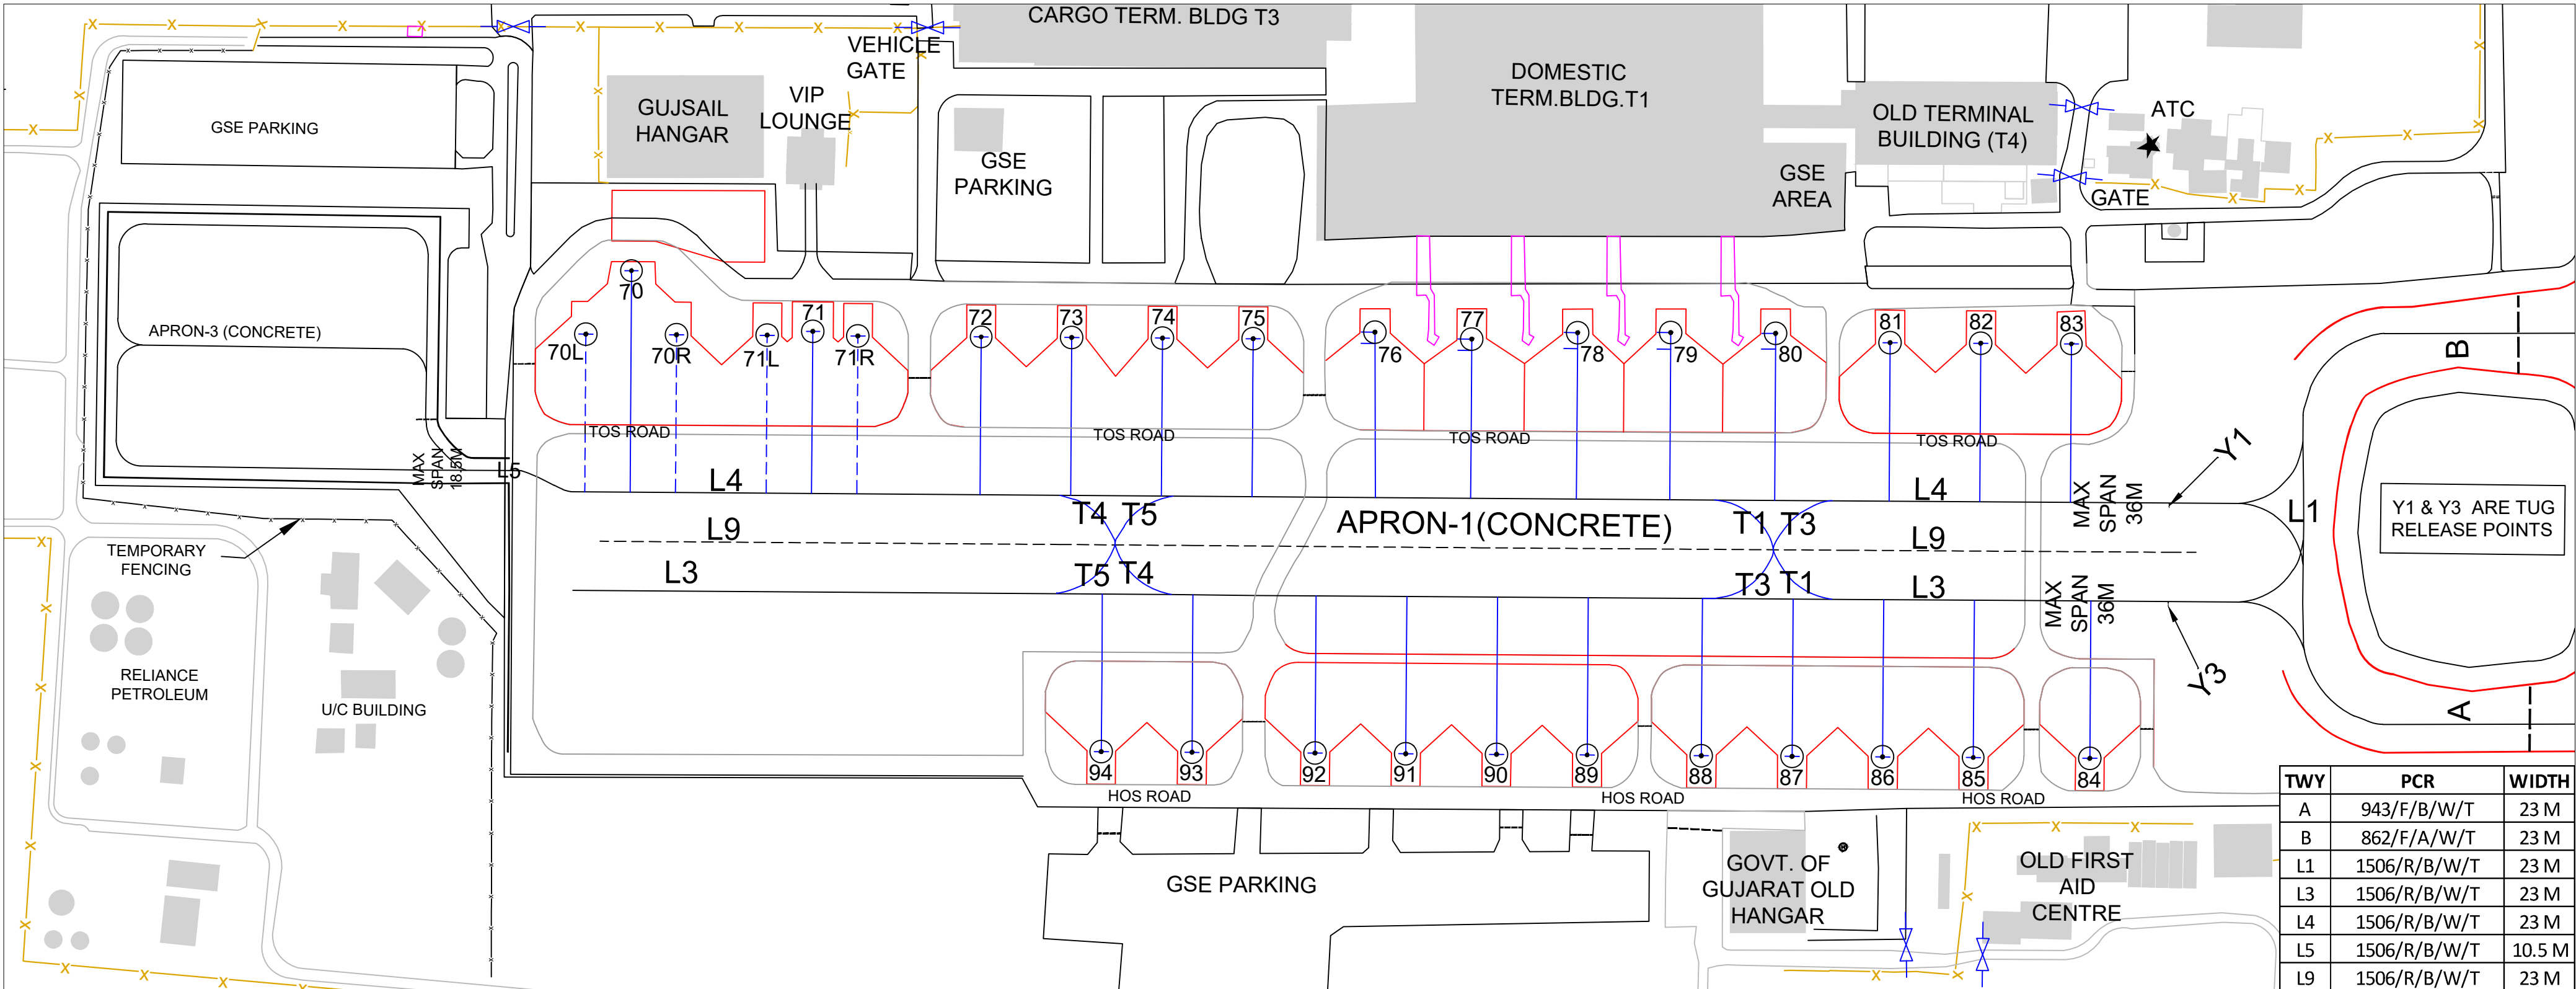


TWY	PCR	WIDTH
A	943/F/B/W/T	23 M
B	862/F/A/W/T	23 M
L1	1506/R/B/W/T	23 M
L3	1506/R/B/W/T	23 M
L4	1506/R/B/W/T	23 M
L5	1506/R/B/W/T	10.5 M
L9	1506/R/B/W/T	23 M

STAND NO	COORDINATES FOR AIRCRAFT STAND		SUITABILITY	REMARK	PCR	ELEV
	LATITUDE	LONGITUDE				
70L	23°04'26.886"N	072°36'57.721"E	A319,A320, A321,B737, B738, B739	POWER-IN PUSH-BACK	1181/F/C/W/T	175 FT
70	23°04'27.069"N	072°36'58.926"E	B773	POWER-IN PUSH-BACK	1181/F/C/W/T	175 FT
70R	23°04'25.953"N	072°36'58.727"E	A319,A320, A321,B737, B738, B739	POWER-IN PUSH-BACK	1181/F/C/W/T	175 FT
71L	23°04'25.023"N	072°36'59.732"E	A319,A320, A321,B737, B738, B739	POWER-IN PUSH-BACK	1705/R/C/W/T	175 FT
71	23°04'24.597"N	072°37'00.283"E	B752	POWER-IN PUSH-BACK	1705/R/C/W/T	175 FT
71R	23°04'24.090"N	072°37'00.736"E	A319,A320, A321,B737, B738, B739	POWER-IN PUSH-BACK	1705/R/C/W/T	175 FT
72	23°04'22.822"N	072°37'02.101"E	A319,A320, A321,B737, B738, B739	POWER-IN PUSH-BACK	1705/R/C/W/T	175 FT
73	23°04'21.891"N	072°37'03.106"E	A319,A320, A321,B737, B738, B739	POWER-IN PUSH-BACK	1705/R/C/W/T	175 FT
74	23°04'20.958"N	072°37'04.111"E	A319,A320, A321,B737, B738, B739	POWER-IN PUSH-BACK	1705/R/C/W/T	176 FT
75	23°04'20.026"N	072°37'05.116"E	A319,A320, A321,B737, B738, B739	POWER-IN PUSH-BACK	1705/R/C/W/T	176 FT
76	23°04'18.851"N	072°37'06.549"E	A319,A320, A321,B737, B738, B739	POWER-IN PUSH-BACK	1705/R/C/W/T	177 FT
77	23°04'17.791"N	072°37'07.553"E	A319,A320, A321,B737, B738, B739	POWER-IN PUSH-BACK	1705/R/C/W/T	178 FT
78	23°04'16.777"N	072°37'08.804"E	A319,A320, A321,B737, B738, B739	POWER-IN PUSH-BACK	1705/R/C/W/T	178 FT
79	23°04'15.828"N	072°37'09.845"E	A319,A320, A321,B737, B738, B739	POWER-IN PUSH-BACK	1705/R/C/W/T	178 FT
80	23°04'14.749"N	072°37'11.004"E	A319,A320, A321,B737, B738, B739	POWER-IN PUSH-BACK	1506/R/B/W/T	179 FT
81	23°04'13.484"N	072°37'12.180"E	A319,A320, A321,B737, B738, B739	POWER-IN PUSH-BACK	1506/R/B/W/T	179 FT
82	23°04'12.553"N	072°37'13.186"E	A319,A320, A321,B737, B738, B739	POWER-IN PUSH-BACK	1506/R/B/W/T	179 FT

NOTE:

- AERONAUTICAL GROUND LIGHTS ARE NOT SHOW IN THIS CHART.
- MAG.DECLINATION AS PER EPOCH CHART 2010.

STAND NO	COORDINATES FOR AIRCRAFT STAND		SUITABILITY	REMARK	PCR	ELEV
	LATITUDE	LONGITUDE				
83	23°04'11.622"N	072°37'14.191"E	A319,A320, A321,B737, B738, B739	POWER-IN PUSH-BACK	1506/R/B/W/T	180 FT
84	23°04'07.157"N	072°37'09.825"E	A319,A320, A321,B737, B738, B739	POWER-IN PUSH-BACK	1506/R/B/W/T	178 FT
85	23°04'08.354"N	072°37'08.535"E	A319,A320, A321,B737, B738, B739	POWER-IN PUSH-BACK	1506/R/B/W/T	178 FT
86	23°04'09.286"N	072°37'07.529"E	A319,A320, A321,B737, B738, B739	POWER-IN PUSH-BACK	1506/R/B/W/T	177 FT
87	23°04'10.217"N	072°37'06.525"E	A319,A320, A321,B737, B738, B739	POWER-IN PUSH-BACK	1506/R/B/W/T	177 FT
88	23°04'11.149"N	072°37'05.519"E	A319,A320, A321,B737, B738, B739	POWER-IN PUSH-BACK	1506/R/B/W/T	177 FT
89	23°04'12.322"N	072°37'04.254"E	A319,A320, A321,B737, B738, B739	POWER-IN PUSH-BACK	1506/R/B/W/T	176 FT
90	23°04'13.254"N	072°37'03.249"E	A319,A320, A321,B737, B738, B739	POWER-IN PUSH-BACK	1705/R/C/W/T	176 FT
91	23°04'14.186"N	072°37'02.243"E	A319,A320, A321,B737, B738, B739	POWER-IN PUSH-BACK	1705/R/C/W/T	175 FT
92	23°04'15.118"N	072°37'01.239"E	A319,A320, A321,B737, B738, B739	POWER-IN PUSH-BACK	1705/R/C/W/T	175 FT
93	23°04'16.382"N	072°36'59.874"E	A319,A320, A321,B737, B738, B739	POWER-IN PUSH-BACK	1705/R/C/W/T	174 FT
94	23°04'17.315"N	072°36'58.868"E	A319,A320, A321,B737, B738, B739	POWER-IN PUSH-BACK	1705/R/C/W/T	174 FT

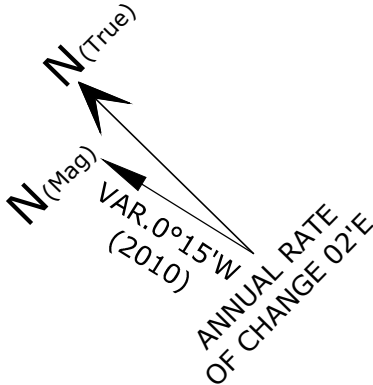

LEGEND	
GATE	
ATC BUILDING	
BUILDING	
INTERMEDIATE HOLDING POSITION	
AIRCRAFT PARKING STAND	