


DEPARTURE RUNWAY 05

TAKE-OFF RUN AVAILABLE DIFFERENT ENTRY TAXIWAYS

AHMEDABAD, INDIA
SARDAR VALLABHBHAI PATEL
INTERNATIONAL AIRPORT

RUNWAY 05					
ENTRY TWY	R4	D	C	B	A
TORA (M)	1621	1711	2545	3319	3505

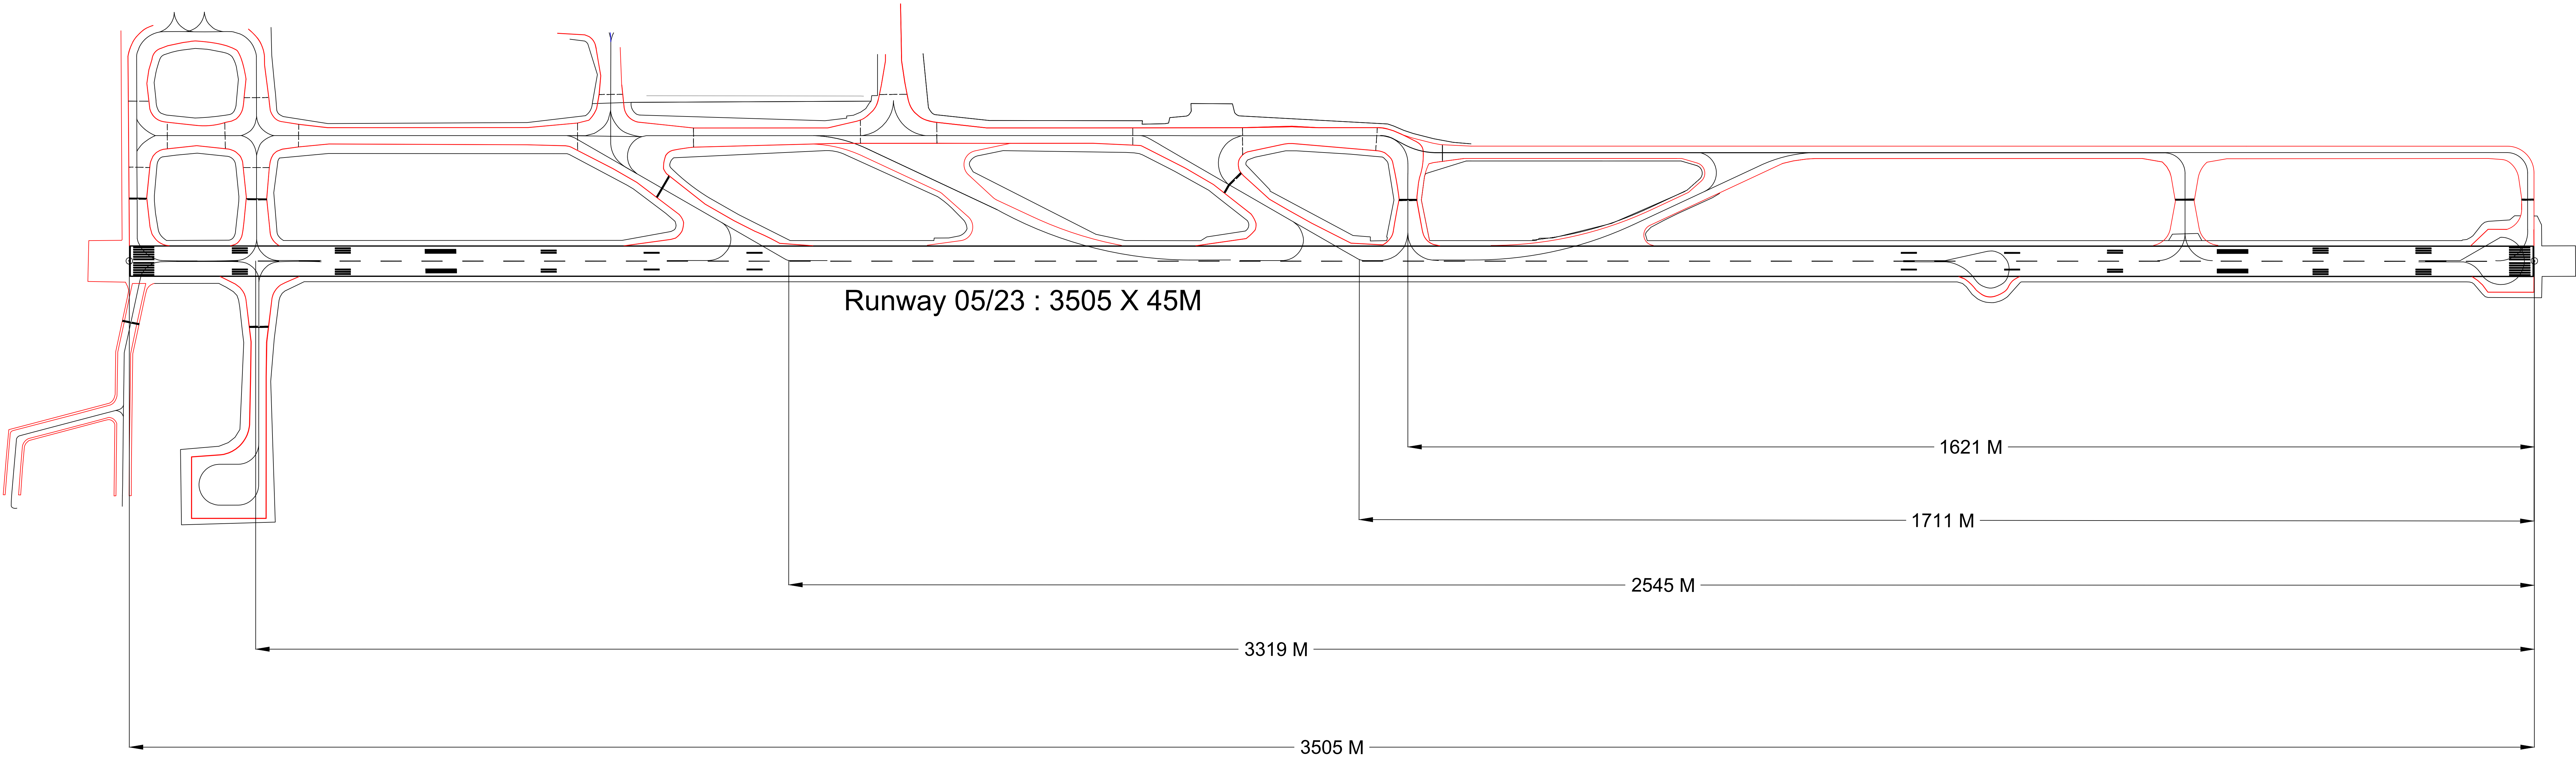

Note: All Distances are in meters.

Coordinate System : WGS 1984 UTM Zone 43 N

LEGEND	
RWY Holding	=====
Intermediate Holding Position	-----
RWY End Point	●