



DEPARTURE RUNWAY 23

TAKE-OFF RUN AVAILABLE DIFFERENT ENTRY TAXIWAYS

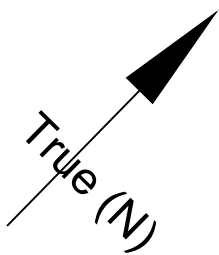

AHMEDABAD, INDIA
SARDAR VALLABHBHAI PATEL
INTERNATIONAL AIRPORT

RUNWAY 23					
ENTRY TWY	C	D	R4	R1	R1A
TORA (M)	960	1794	1884	3011	3505

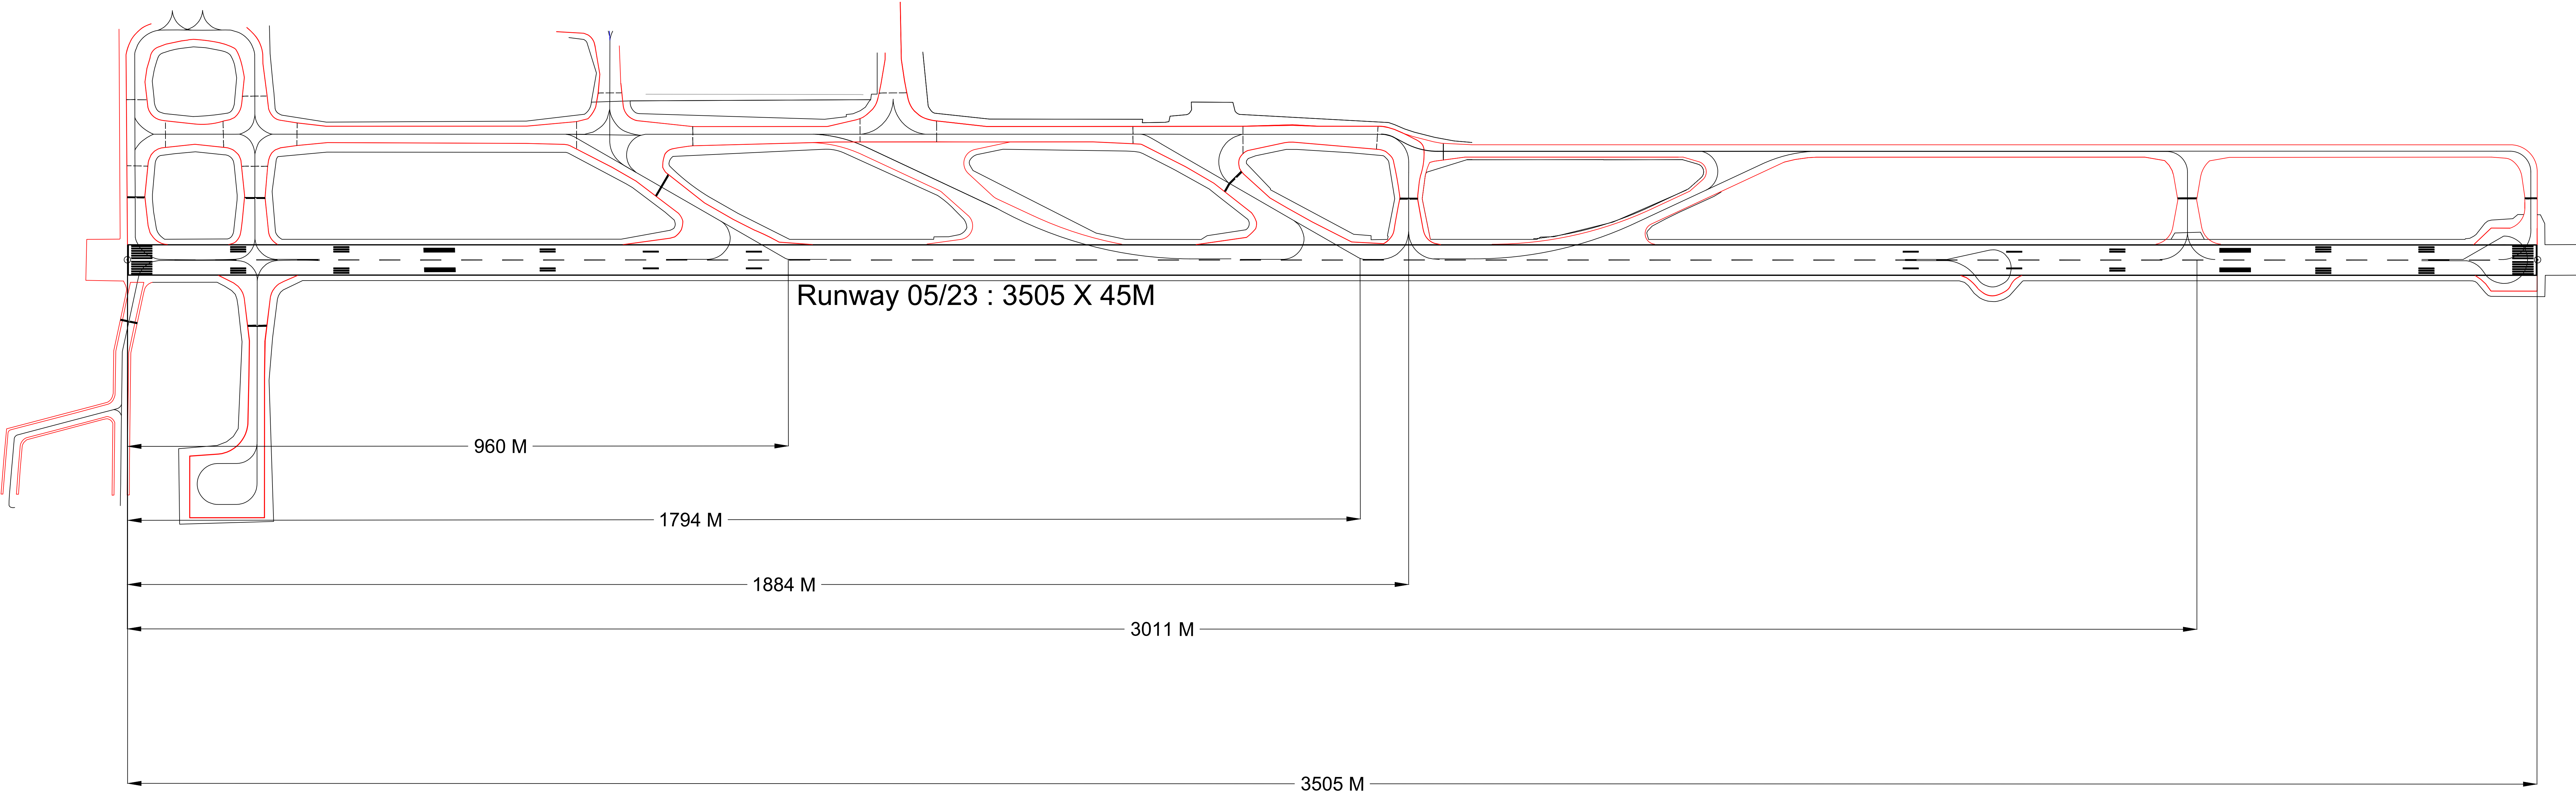

Note: All Distances are in meters.

Coordinate System : WGS 1984 UTM Zone 43 N

LEGEND	
RWY Holding	
Intermediate Holding Position	
RWY End Point	