

INSTRUMENT APPROACH CHART

AERODROME ELEV 20ft



HEIGHT RELATED TO
THR RWY 01R ELEV 18ft

APP 127.900/119.300/127.300
TWR 118.100/118.025

KOLKATA(VECC)

INDIA

ILS RWY 01R CAT II & III

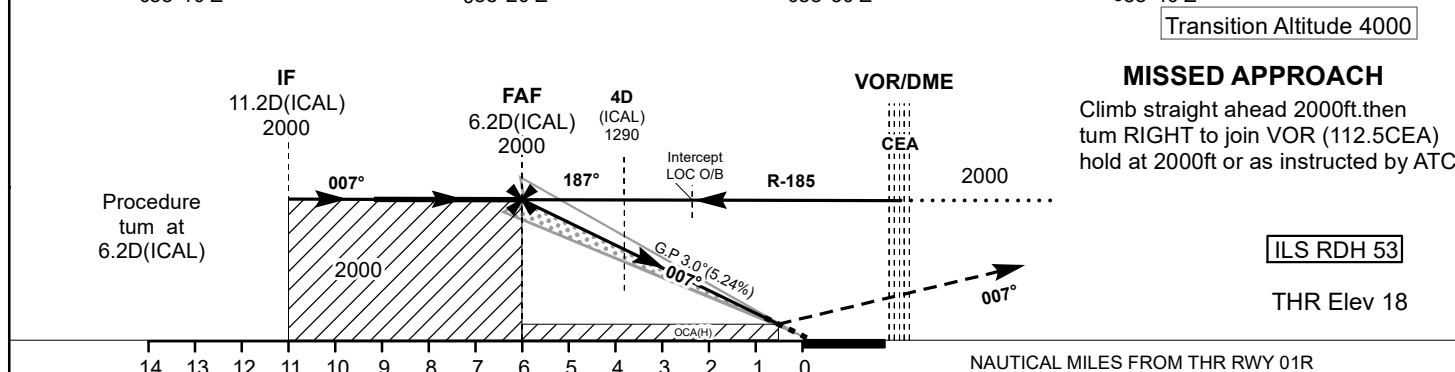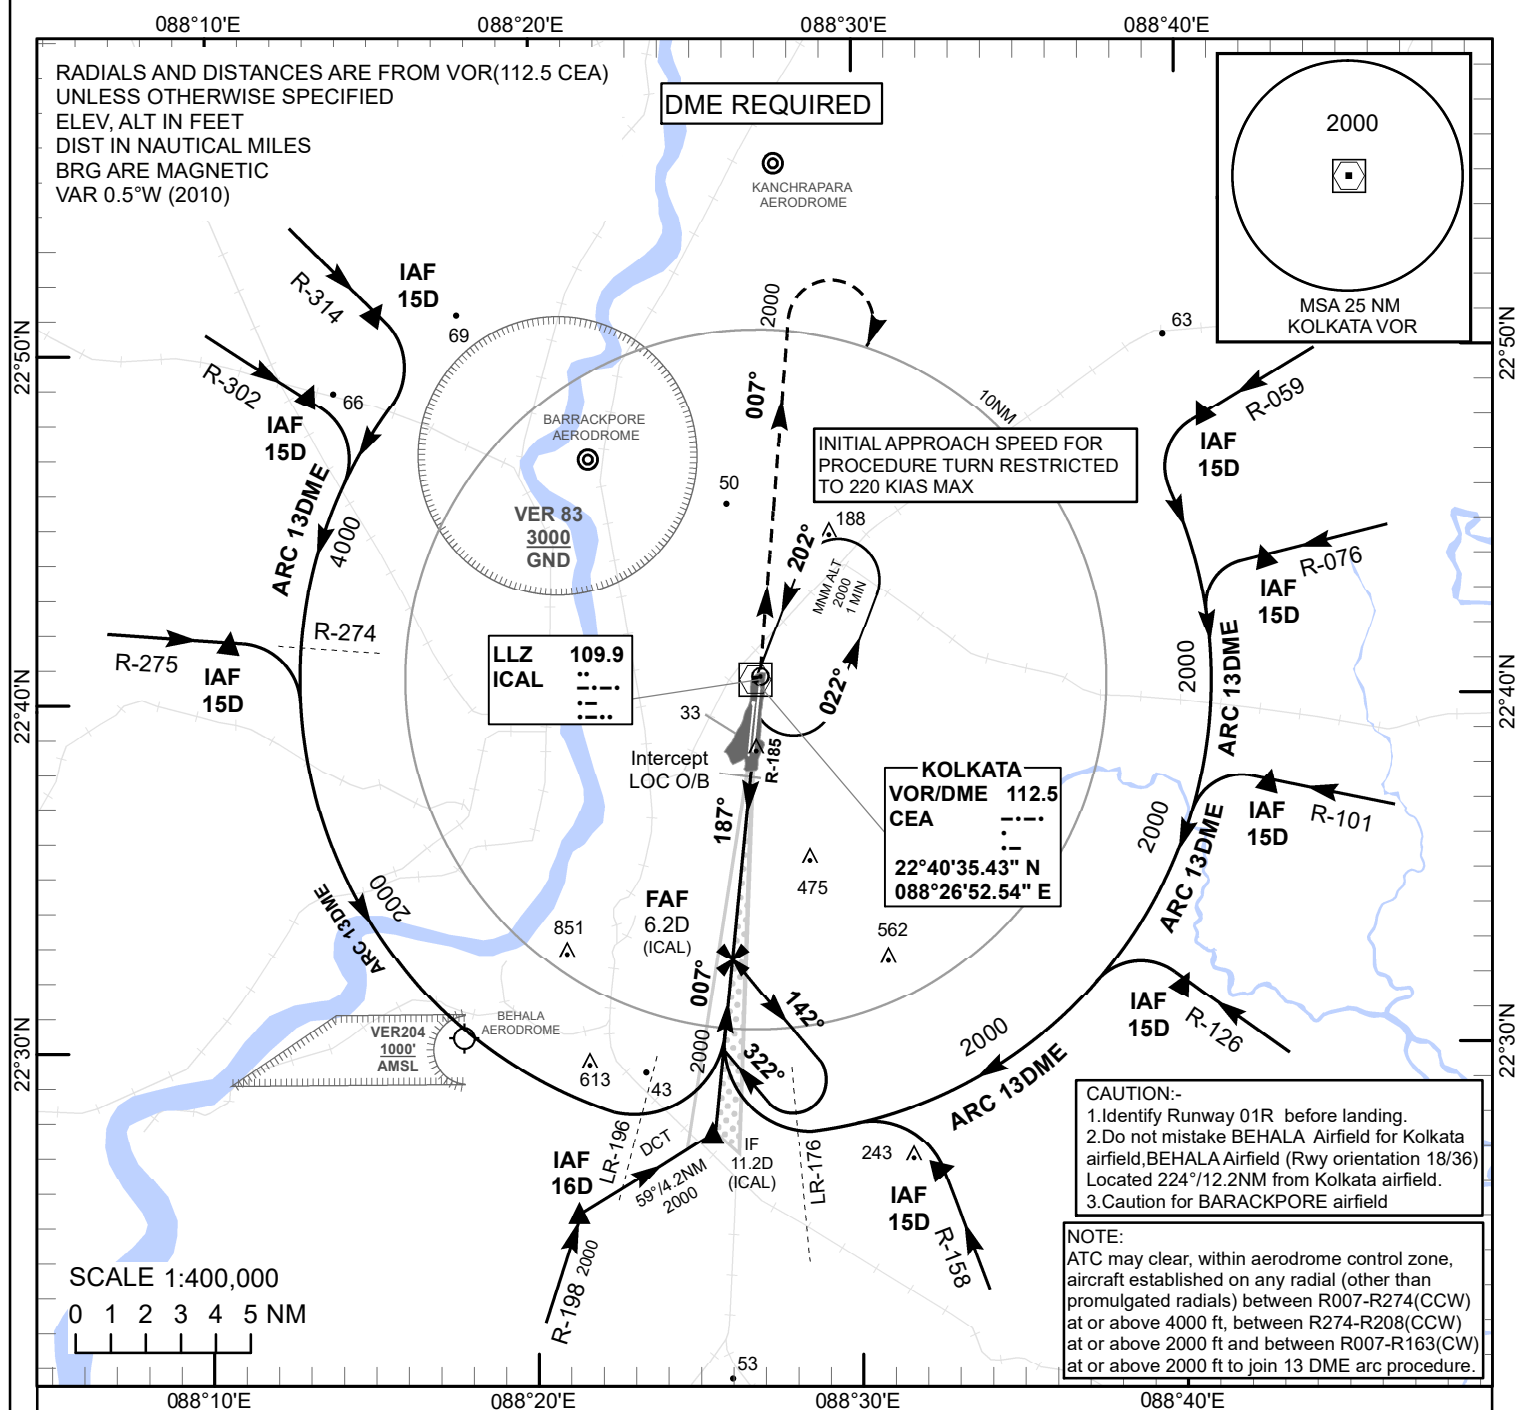

OCA(H)		A/B/C/D
STRAIGHT-IN	ILS(Cat II)	118(100)
DRG. NO. AAI/132-IALC/080525/29/04/2026		

RA 103 FT