

AERODROME OBSTACLE CHART

TYPE - B

GUWAHATI, INDIA



LOKPRIYA GOPINATH BORDOLOI

INTL. AIRPORT

AERODROME ELEVATION : 49.65 m /163 ft.

ARP ELEVATION :48.34 m / 159 ft.

RUNWAY : 02/20

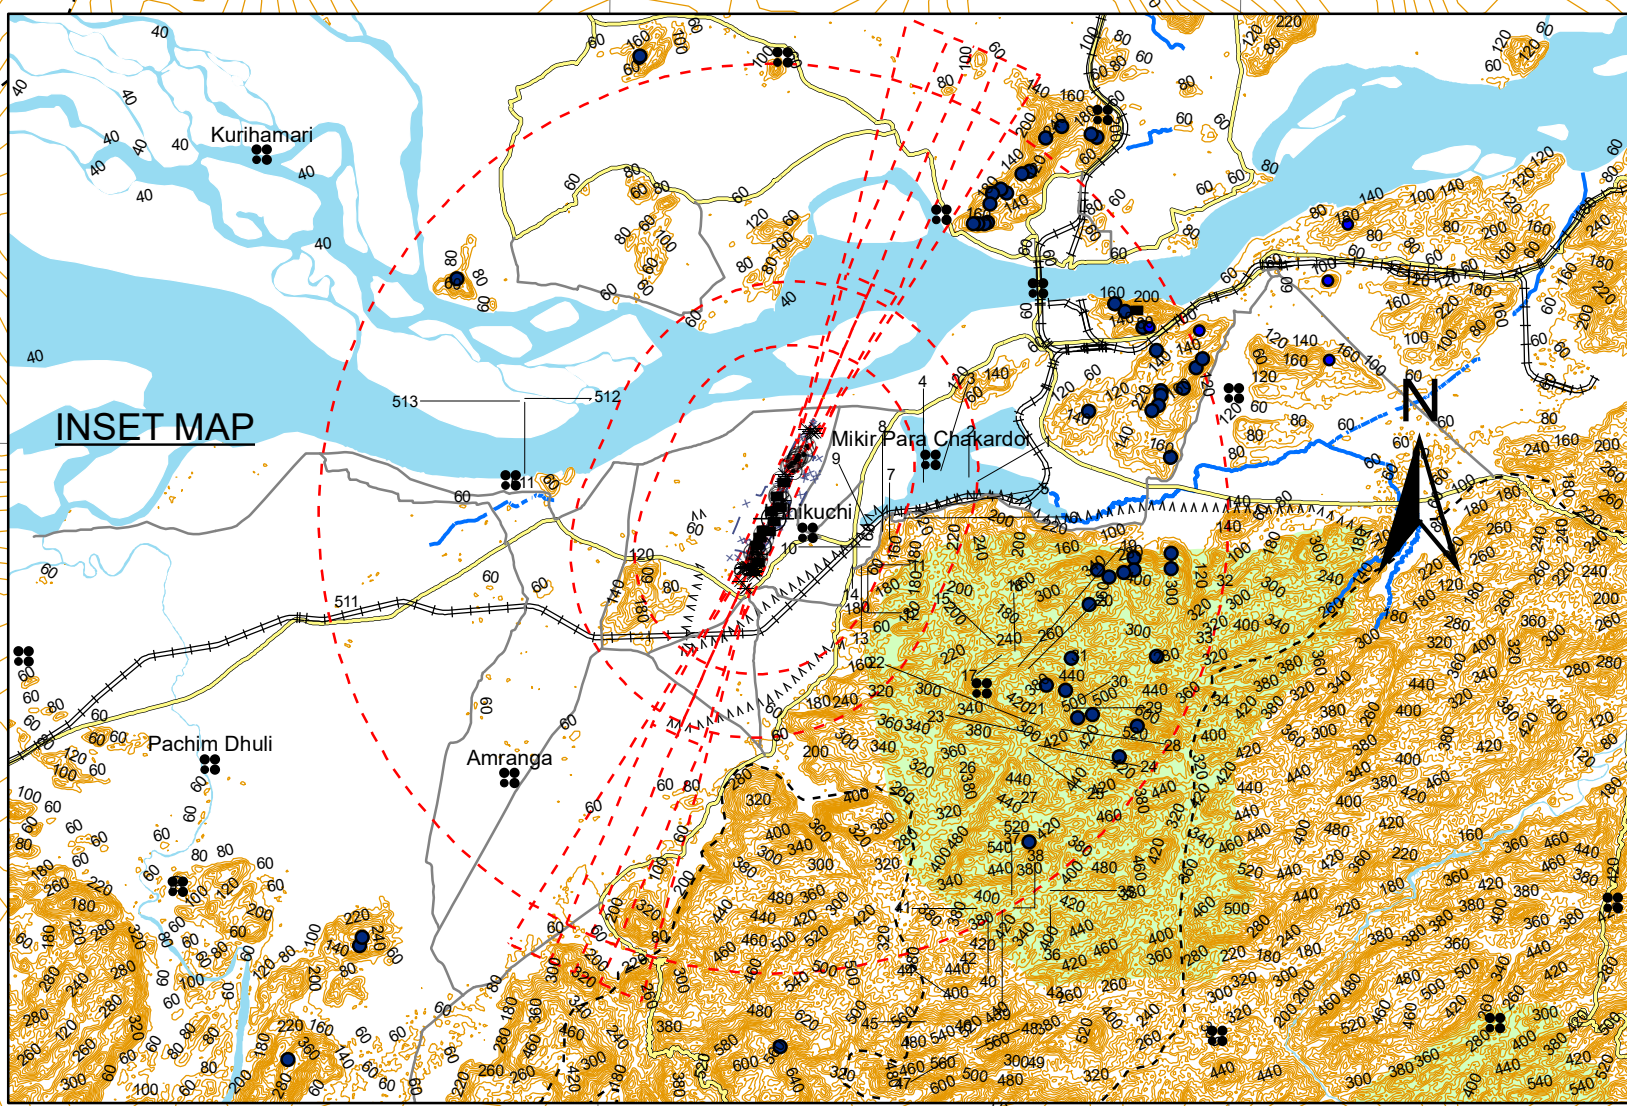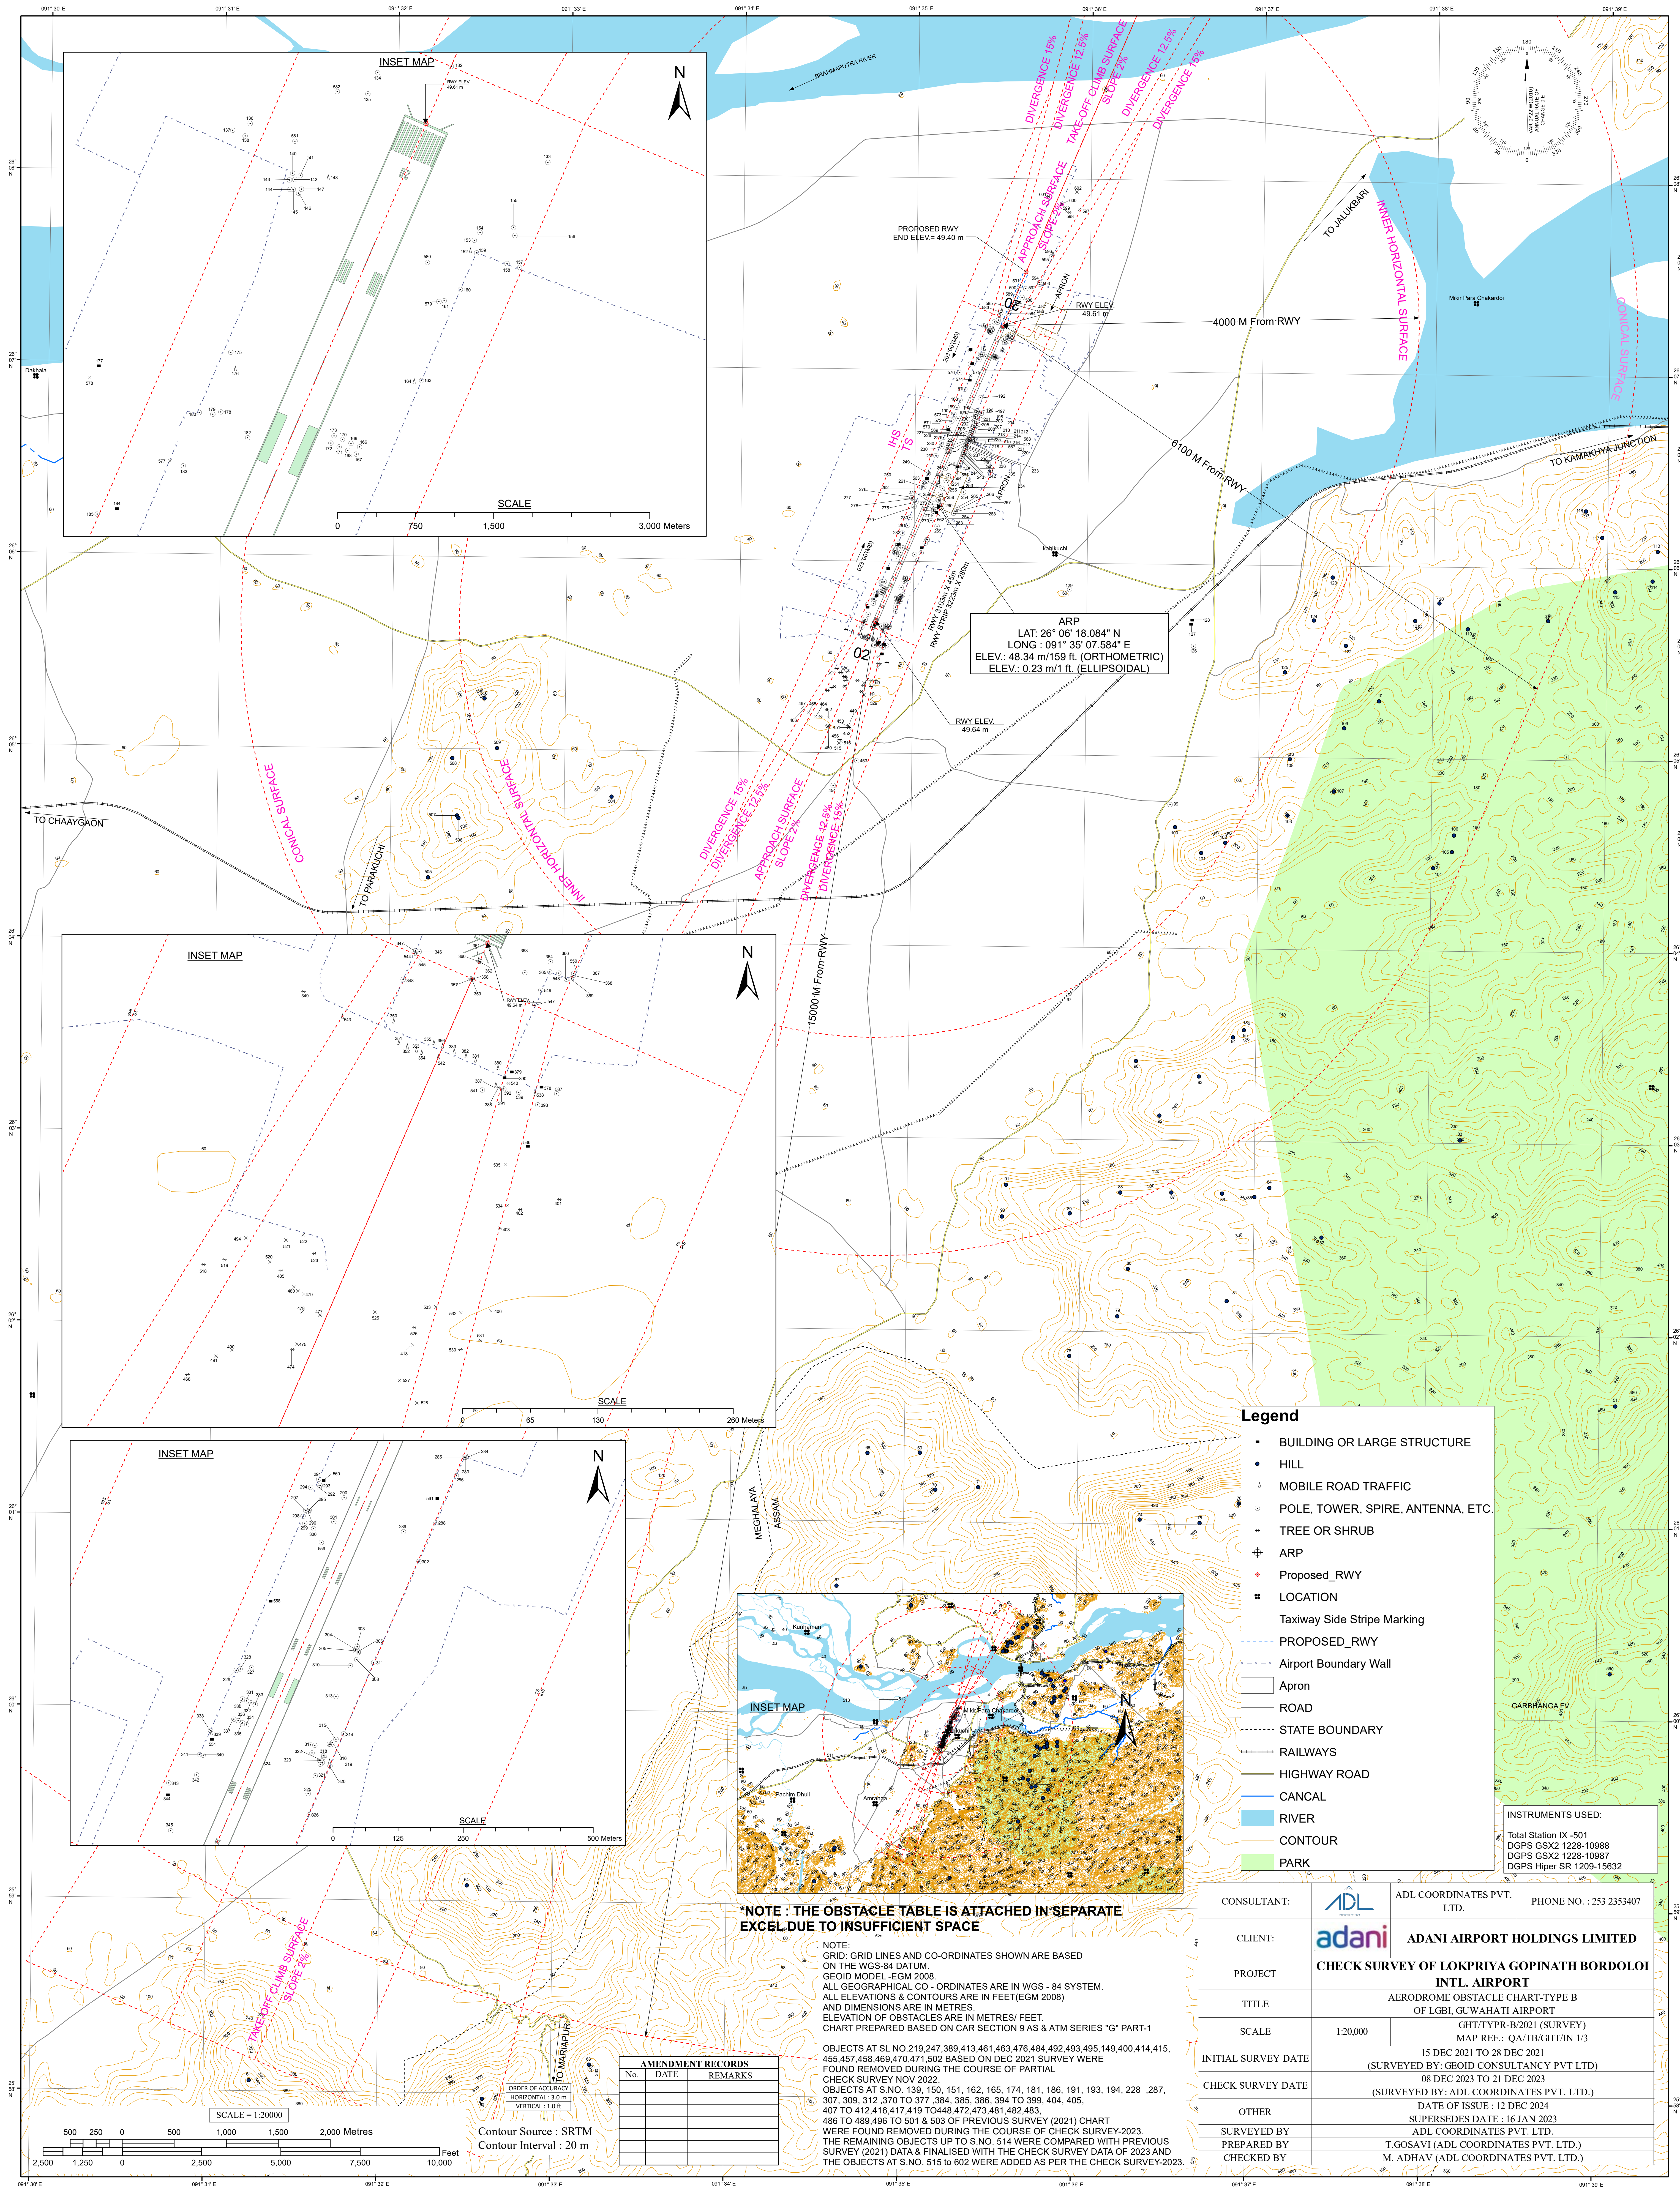

***NOTE : THE OBSTACLE TABLE IS ATTACHED IN SEPARATE EXCEL DUE TO INSUFFICIENT SPACE**

NOTE:
GRID: GRID LINES AND CO-ORDINATES SHOWN ARE BASED ON THE WGS-84 DATUM.
GEOID MODEL - EGM 2008
ALL GEOGRAPHICAL CO - ORDINATES ARE IN WGS - 84 SYSTEM.
ALL ELEVATIONS & CONTOURS ARE IN FEET (EGM 2008) AND DIMENSIONS ARE IN METRES.
ELEVATION OF OBSTACLES ARE IN METRES/ FEET.
CHART PREPARED BASED ON CAR SECTION 9 AS & ATM SERIES "G" PART-1

OBJECTS AT SL NO 219,247,389,413,461,463,476,484,492,493,495,149,400,414,415, 455,457,458,469,470,471,502 BASED ON DEC 2021 SURVEY WERE FOUND REMOVED DURING THE COURSE OF PARTIAL CHECK SURVEY NOV 2022.
OBJECTS AT S.NO. 130, 150, 151, 162, 165, 174, 181, 186, 191, 193, 194, 228 ,287, 307, 309, 312, 370 TO 377 ,384, 385, 386, 394 TO 399, 404, 405, 407 TO 412,416,417,419 TO 448,472,473,481,482,483, 486 TO 489,496 TO 501 & 503 OF PREVIOUS SURVEY (2021) CHART WERE FOUND REMOVED DURING THE COURSE OF CHECK SURVEY-2023.
THE REMAINING OBJECTS UP TO S.NO. 514 WERE COMPARED WITH PREVIOUS SURVEY (2021) DATA & FINALISED WITH THE CHECK SURVEY DATA OF 2023 AND THE OBJECTS AT S.NO. 515 TO 602 WERE ADDED AS PER THE CHECK SURVEY-2023.

AMENDMENT RECORDS		
No.	DATE	REMARKS

Legend

- BUILDING OR LARGE STRUCTURE
- HILL
- MOBILE ROAD TRAFFIC
- POLE, TOWER, SPIRE, ANTENNA, ETC.
- TREE OR SHRUB
- ARP
- Proposed_RWY
- LOCATION
- Taxiway Side Stripe Marking
- PROPOSED_RWY
- Airport Boundary Wall
- Apron
- ROAD
- STATE BOUNDARY
- RAILWAYS
- HIGHWAY ROAD
- CANAL
- RIVER
- CONTOUR
- PARK

INSTRUMENTS USED:

Total Station IX -501
DGPS GSX2 1228-10988
DGPS GSX2 1228-10987
DGPS Hiper SR 1209-15632

CONSULTANT:		ADL COORDINATES PVT. LTD.	PHONE NO. : 253 2353407
CLIENT:		ADANI AIRPORT HOLDINGS LIMITED	
PROJECT	CHECK SURVEY OF LOKPRIYA GOPINATH BORDOLOI INTL. AIRPORT		
TITLE	AERODROME OBSTACLE CHART-TYPE B OF LGBI, GUWAHATI AIRPORT		
SCALE	1:20,000	GHT/TPR-B/2021 (SURVEY) MAP REF.: QA/TB/GHT/IN 1/3	
INITIAL SURVEY DATE	15 DEC 2021 TO 28 DEC 2021 (SURVEYED BY: GEOD CONSULTANCY PVT LTD)		
CHECK SURVEY DATE	08 DEC 2023 TO 21 DEC 2023 (SURVEYED BY: ADL COORDINATES PVT. LTD.)		
OTHER	DATE OF ISSUE : 12 DEC 2024		
SURVEYED BY	SUPERSEDES DATE : 16 JAN 2023		
PREPARED BY	ADL COORDINATES PVT. LTD.		
CHECKED BY	T.GOSAVI (ADL COORDINATES PVT. LTD.) M. ADHAV (ADL COORDINATES PVT. LTD.)		