


DISTANCE IN METRE.
ELEVATION IN FEET (EGM-08)
GRID LINES AND CO-ORDINATES
SHOWN ARE BASED ON WGS-84 DATUM

AERODROME OBSTACLE CHART

TYPE-B

INDIA, PATNA
JAI PRAKASH NARAYAN INTL. AIRPORT PATNA

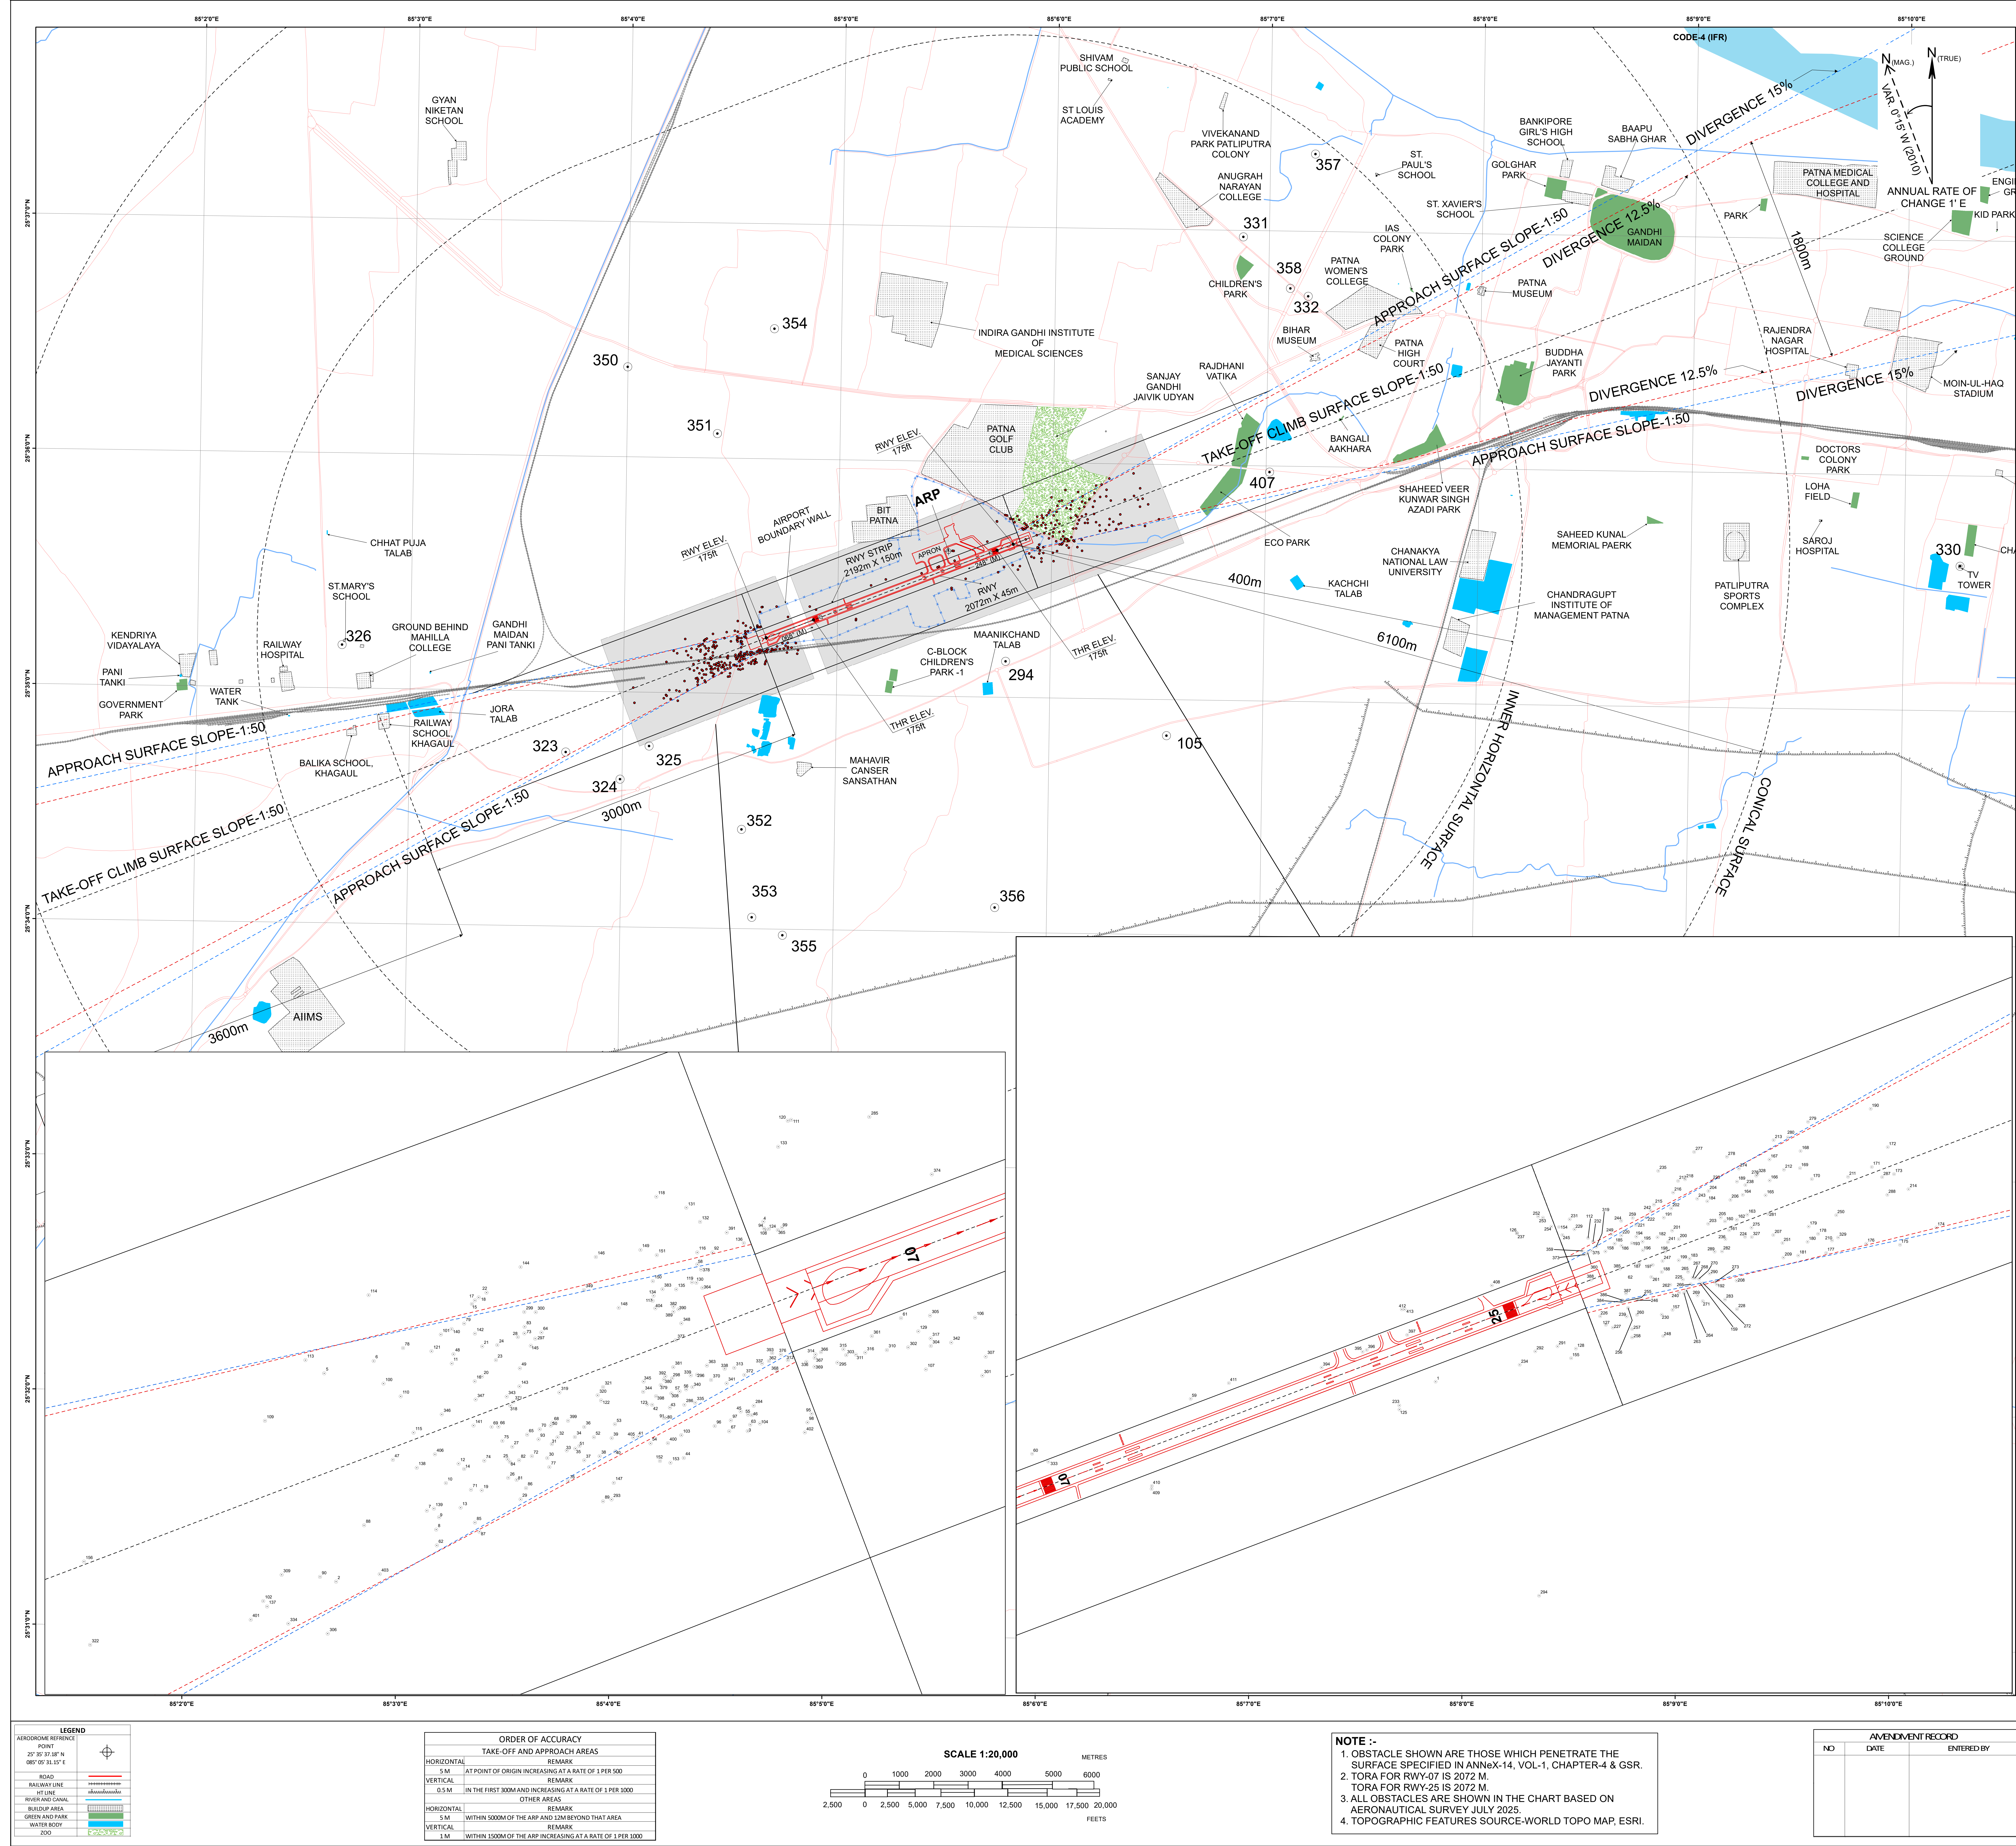

