
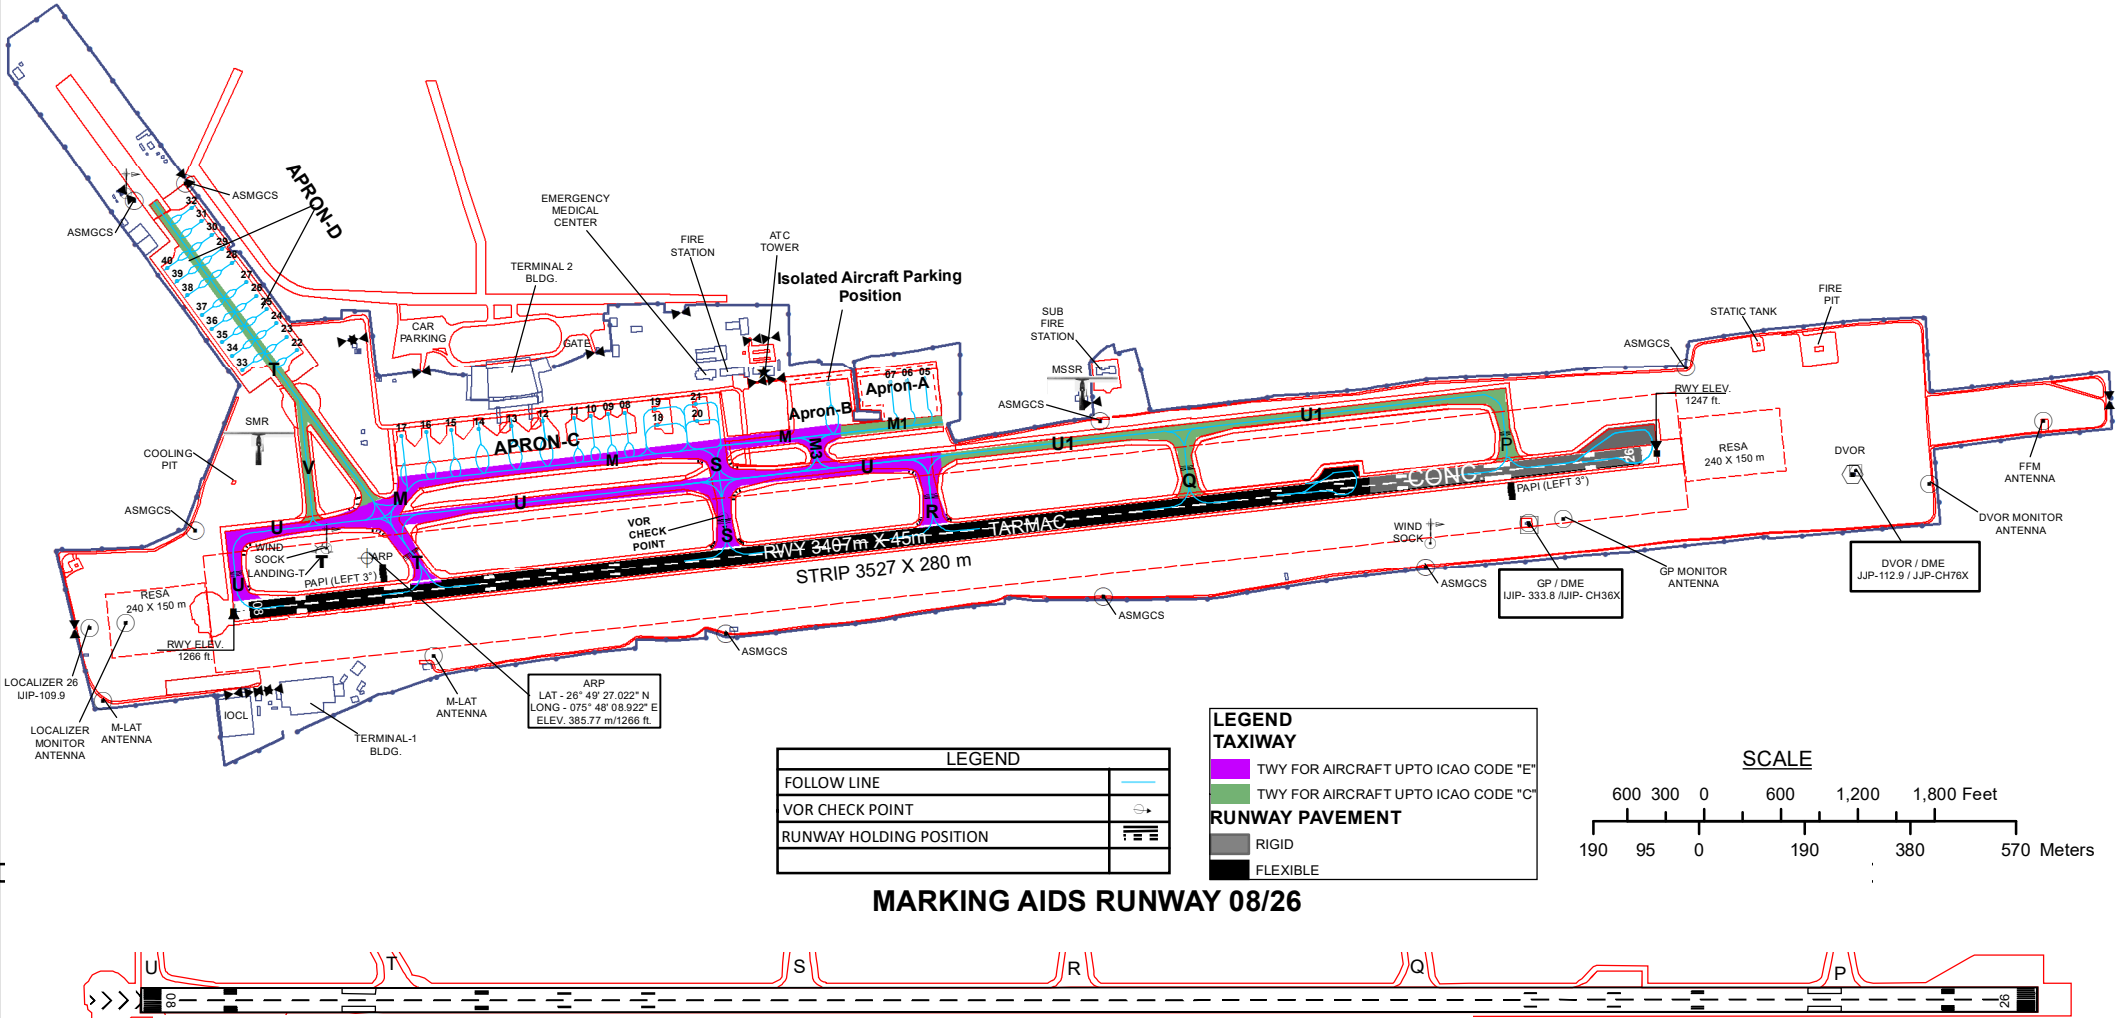



RWY	DIRECTION (MAG.)	THR. CO-ORDINATES	THR. ELEV.	BEARING STRENGTH
08	084°	26° 49' 22.885" N 075° 47' 57.426" E	1266	FROM BEGINNING TO 2757M : 708/F/B/W/T REMAINING 650M OF RWY : 869/R/A/W/T
26	264°	26° 49' 34.420" N 075° 50' 00.148" E	1247	FROM BEGINNING TO 650m : 869/R/A/W/T REMAINING 2757m OF RWY : 708/F/B/W/T

DATUM: WGS 84
GEOID MODEL: EGM 2008
ELEVATIONS IN FEET
DIMENSIONS IN METRES
RWY BEARINGS ARE MAGNETIC

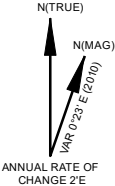

LEGEND	
FOLLOW LINE	
VOR CHECK POINT	
RUNWAY HOLDING POSITION	

LEGEND	
TAXIWAY	
	TWY FOR AIRCRAFT UPTO ICAO CODE "E"
	TWY FOR AIRCRAFT UPTO ICAO CODE "C"
RUNWAY PAVEMENT	
	RIGID
	FLEXIBLE

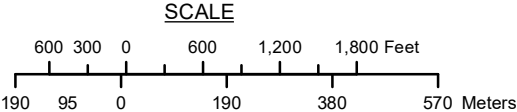

MARKING AIDS RUNWAY 08/26

NOTE:
1.AERONAUTICAL GROUND LIGHTS ARE NOT SHOWN IN THIS CHART.